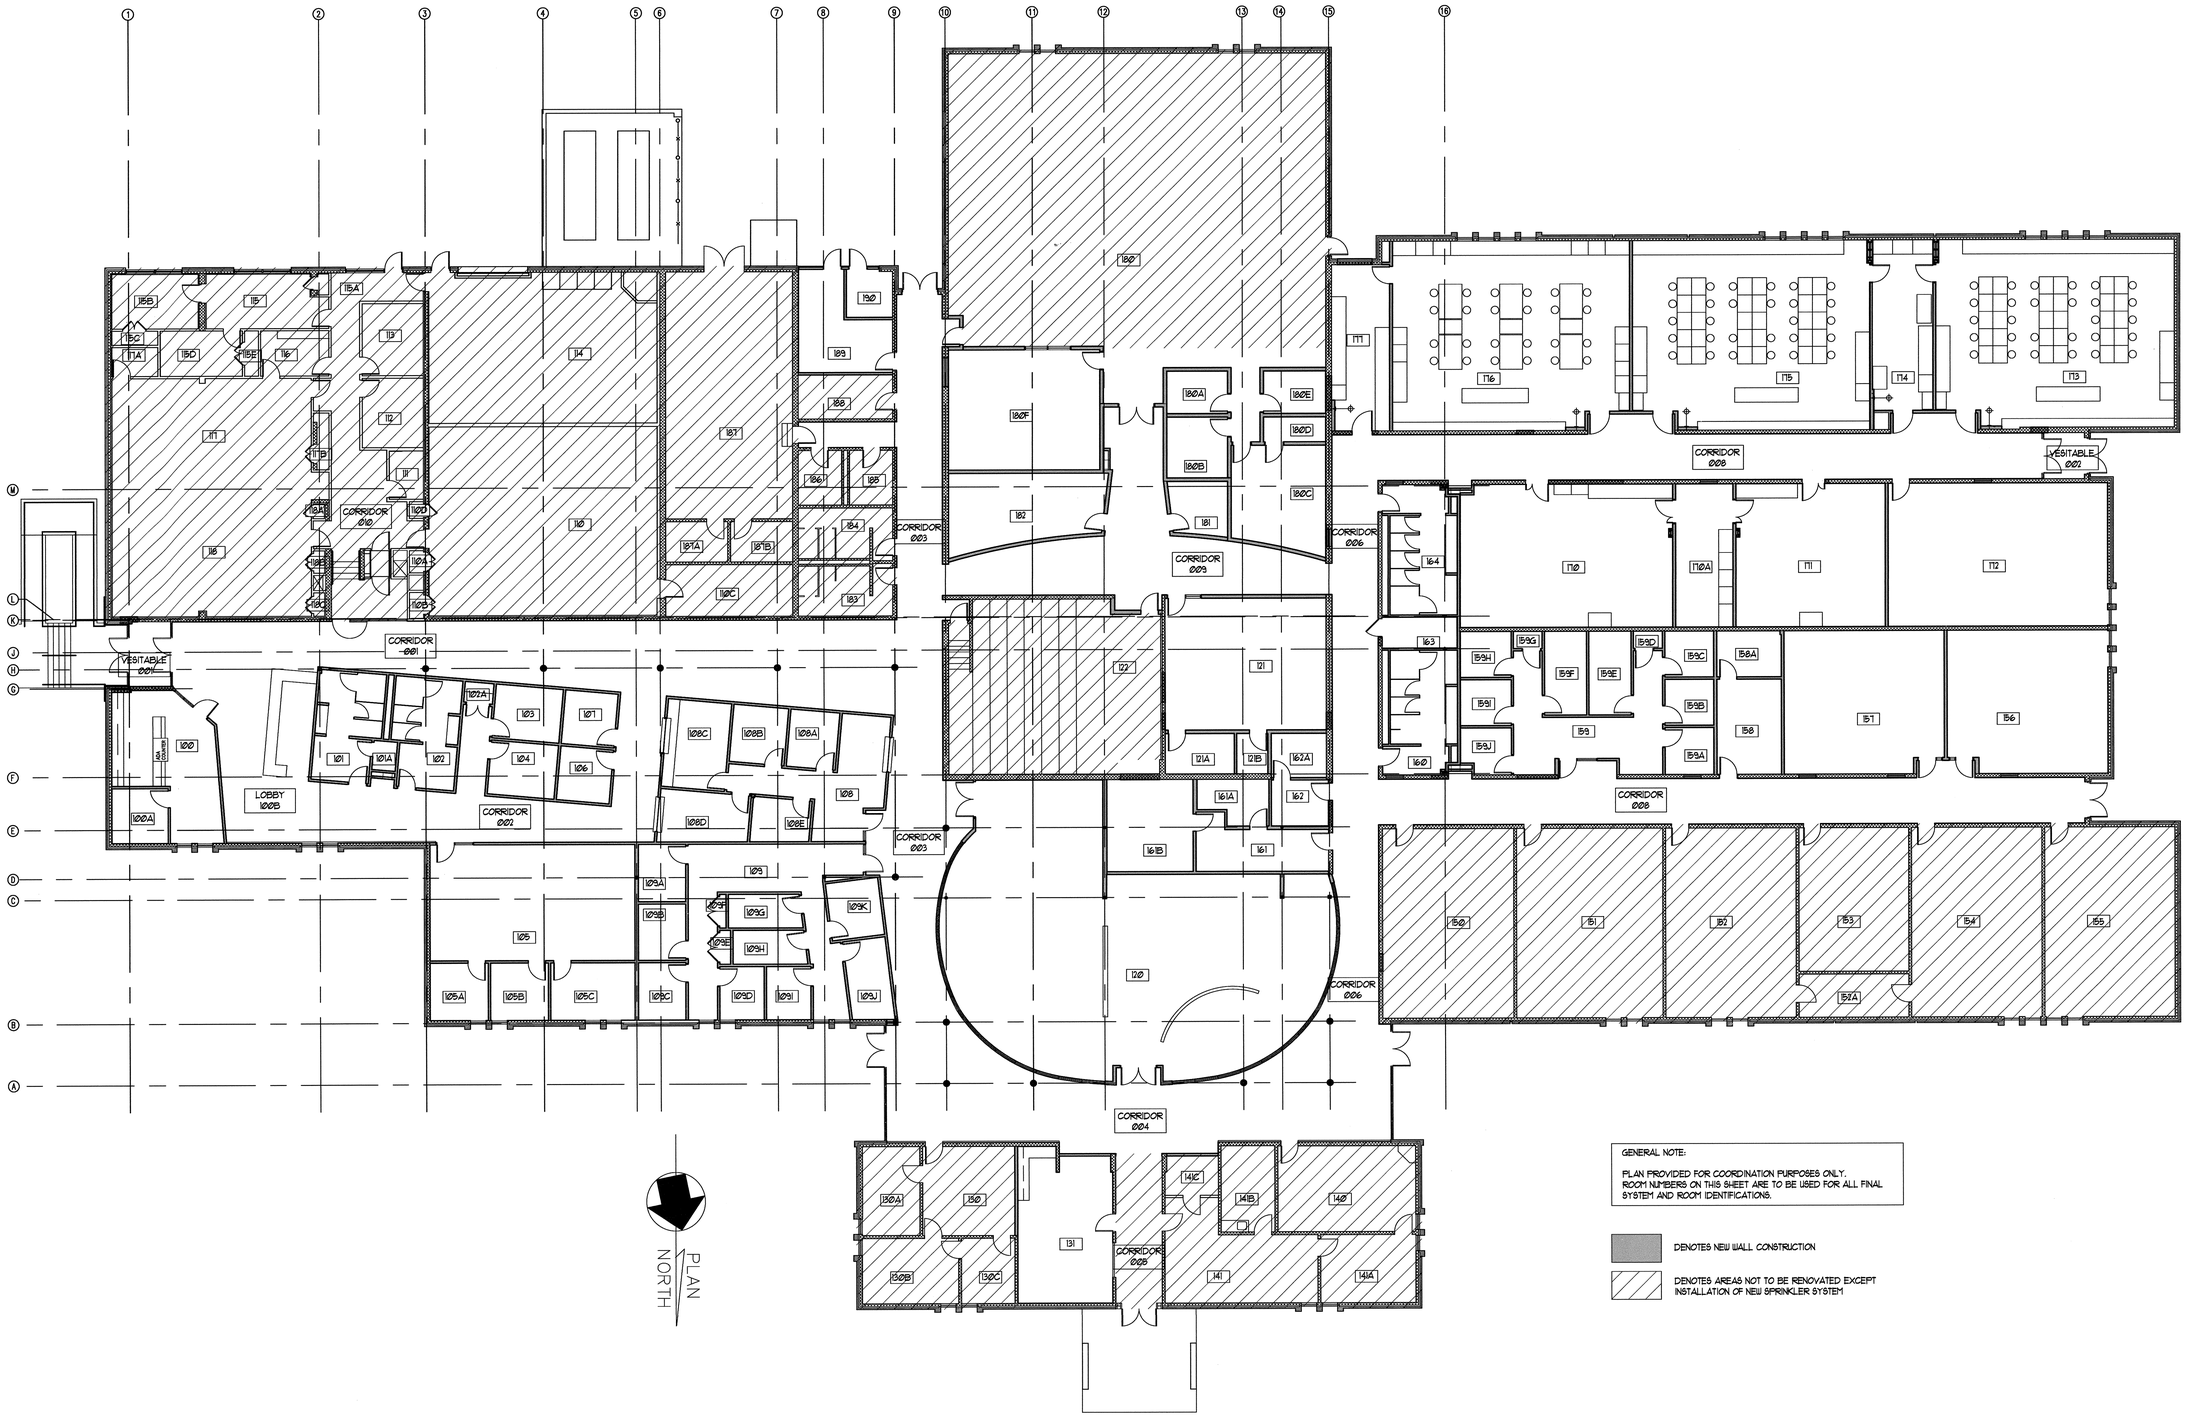

GENERAL NOTE:

PLAN PROVIDED FOR COORDINATION PURPOSES ONLY. ROOM NUMBERS ON THIS SHEET ARE TO BE USED FOR ALL FINAL SYSTEM AND ROOM IDENTIFICATIONS.

DENOTES NEW WALL CONSTRUCTION

DENOTES AREAS NOT TO BE RENOVATED EXCEPT INSTALLATION OF NEW SPRINKLER SYSTEM

1 ROOM NUMBERING PLAN

A28W A28W SCALE: 3/32" = 1'-0"

SCALE: 3/32"=1'-0"

nbj ARCHITECTURE
A Partnership and Limited Company
GROVE PARK SQUARE
11537-B NUCKOLS ROAD
Glen Allen, Virginia 23059
☎(804) 273-9811 fax: (804) 273-9843

RAPPAHANNOCK COMMUNITY COLLEGE
CAMPUS RENOVATIONS
WARSAW + GLENNS, VIRGINIA
PC: 260-17712

ROOM NUMBERING
PLAN - WARSAW CAMPUS

Date: JANUARY 13, 2010

REVISIONS

NO.	DATE

COMMONWEALTH OF VIRGINIA
STEPHEN FLOYD CHILDS
Lic.NO.013647
1/15/2010
ARCHITECT

Sheet
A28W

File Number
RCC-A28W-RMNUM